The copyright in this document (including its electronic form) shall remain vested in the Designer but the Client shall have a licence to copy and use the document for the purpose for which it was provided. The Designer shall not be liable for the use by any person of this document for any purpose other than that for which the same was provided by the Designer. This document shall not be reproduced in whole or in part or relied upon by third parties for any use whatsoever without the express written authority of the Designer.

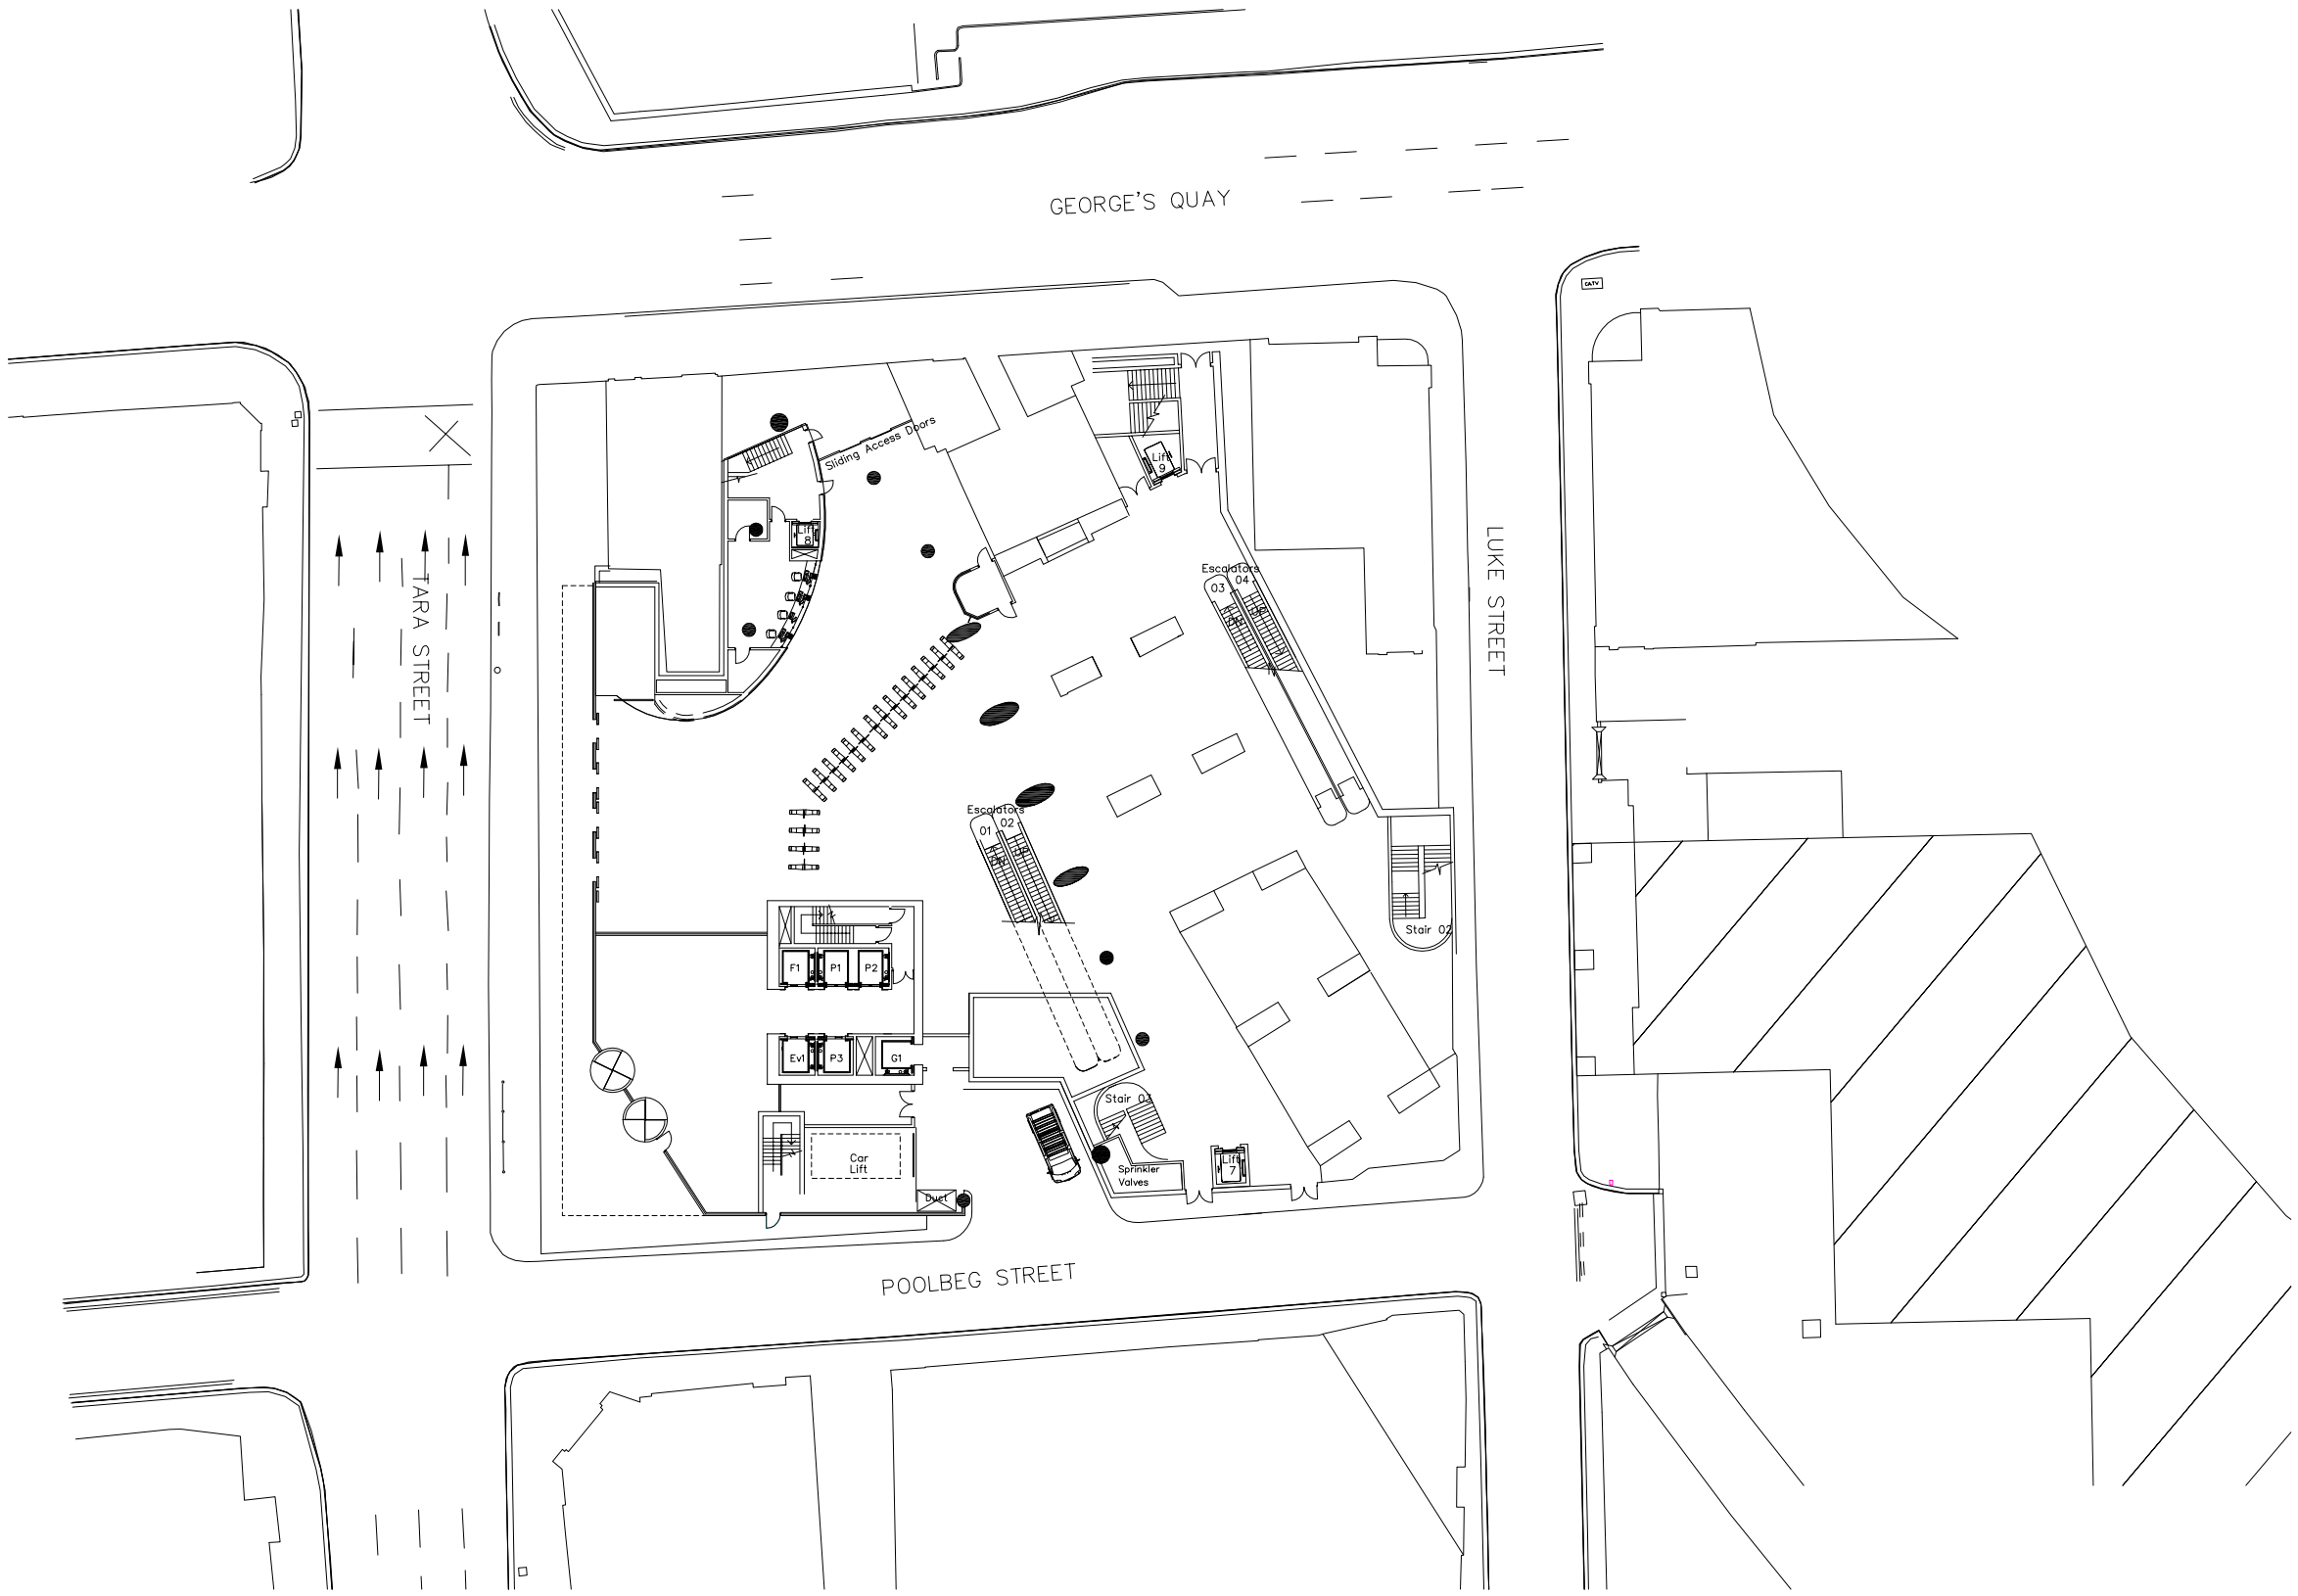

FABER MAUNSELL | AECOM

Austin ▪ Smith : Lord

Note:

Rev	Date	Detail	Made	Chk'd	App'd

Client:

Design:	LAYBOURNJ
CAD:	LAYBOURNJ
Chk'd:	MANSFIELDR
App'd:	SLATERI
Scale:	NTS
Date:	12.03.09

TARA STREET OFFICE DEVELOPMENT

Title:

CONSTRUCTION PHASING DRAWINGS
PHASE R

Drg No' 52676MALR-018

Rev: A

cm

A1

DRG Path: F:\projects\52676MALR_Tara Street Station Redevelopment\Reports\FM Reports\Drafts\Phasing Drawings\52676MALR-018.dwg User: mallona Plot time: 12-03-09 @ 10:53am